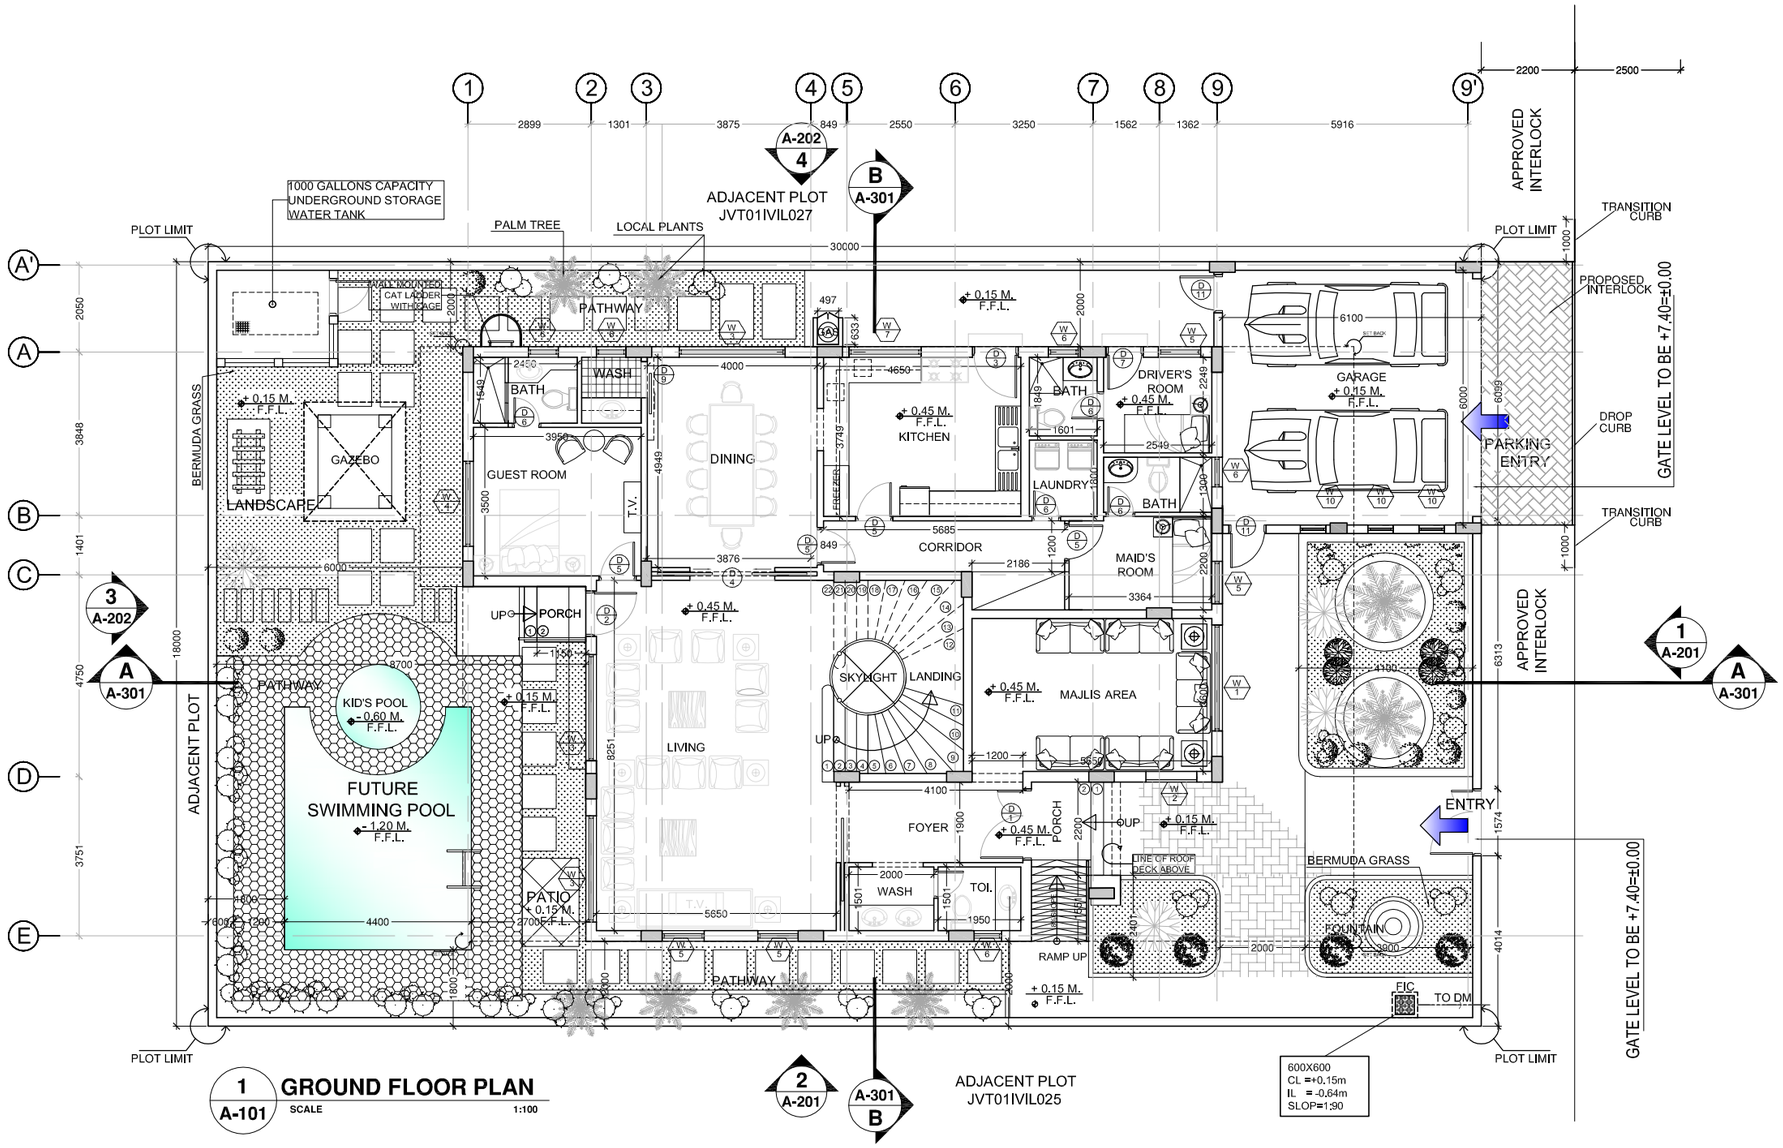

1 A-101 **GROUND FLOOR PLAN**

SCALE 1:100

NOTES:

1. ALL DIMENSIONS ARE IN METERS UNLESS OTHERWISE NOTED.
2. THE CONTRACTOR WILL BE RESPONSIBLE FOR COORDINATING THE WORKS AMONG VARIOUS TRADES AS NECESSARY TO AVOID CONFLICTS AND TO INSURE THE INSTALLATION OF ALL WORKS WITHIN THE AVAILABLE SPACE.

DRAWINGS APPROVE
(For Issuance of Building Permit From CE)
CEDSR-21764
(EHS Comments Reference No.)
AHAMMED NIYAS
EHS OFFICER
26 January 2017

P.O.Box : 232606 Dubai - U.A.E. A N T ENGINEERING CONSULTANTS

REV.	DESCRIPTION OF CHANGE	DATE	DRAWN	APPROVED

PROJECT: اسم المشروع:
G+1 VILLA
PLOT NO - JVT 01IVIL026
AL BARSHA SOUTH FIFTH 684 , DUBAI

CLIENT: العميل:
GUL MOHD AKHTAR MOHD

CONSULTANT: الاستشاري:
A N T ENGINEERING CONSULTANT
P O BOX 232606, DUBAI
TEL: (04) 2838490
TEL: (04) 2838490

DRAWING TITLE: اسم الرسمة:
PROPOSED G+1 VILLA
GROUND FLOOR PLAN

SHEET NUMBER: رقم الرسمة:
A-101

0 1m 2m 3m 4m 5m
SCALE: 1:100 مقياس الرسم:

DESIGNED BY: تصميم:	DRAWN BY: رسم:	CHECKED BY: تدقيق:
IR	MOHD	IR
CERTIFIED BY: تعميد:	APPROVED BY: اعتماد:	DATE: التاريخ: OCT 2016

COPYRIGHTS RESERVED