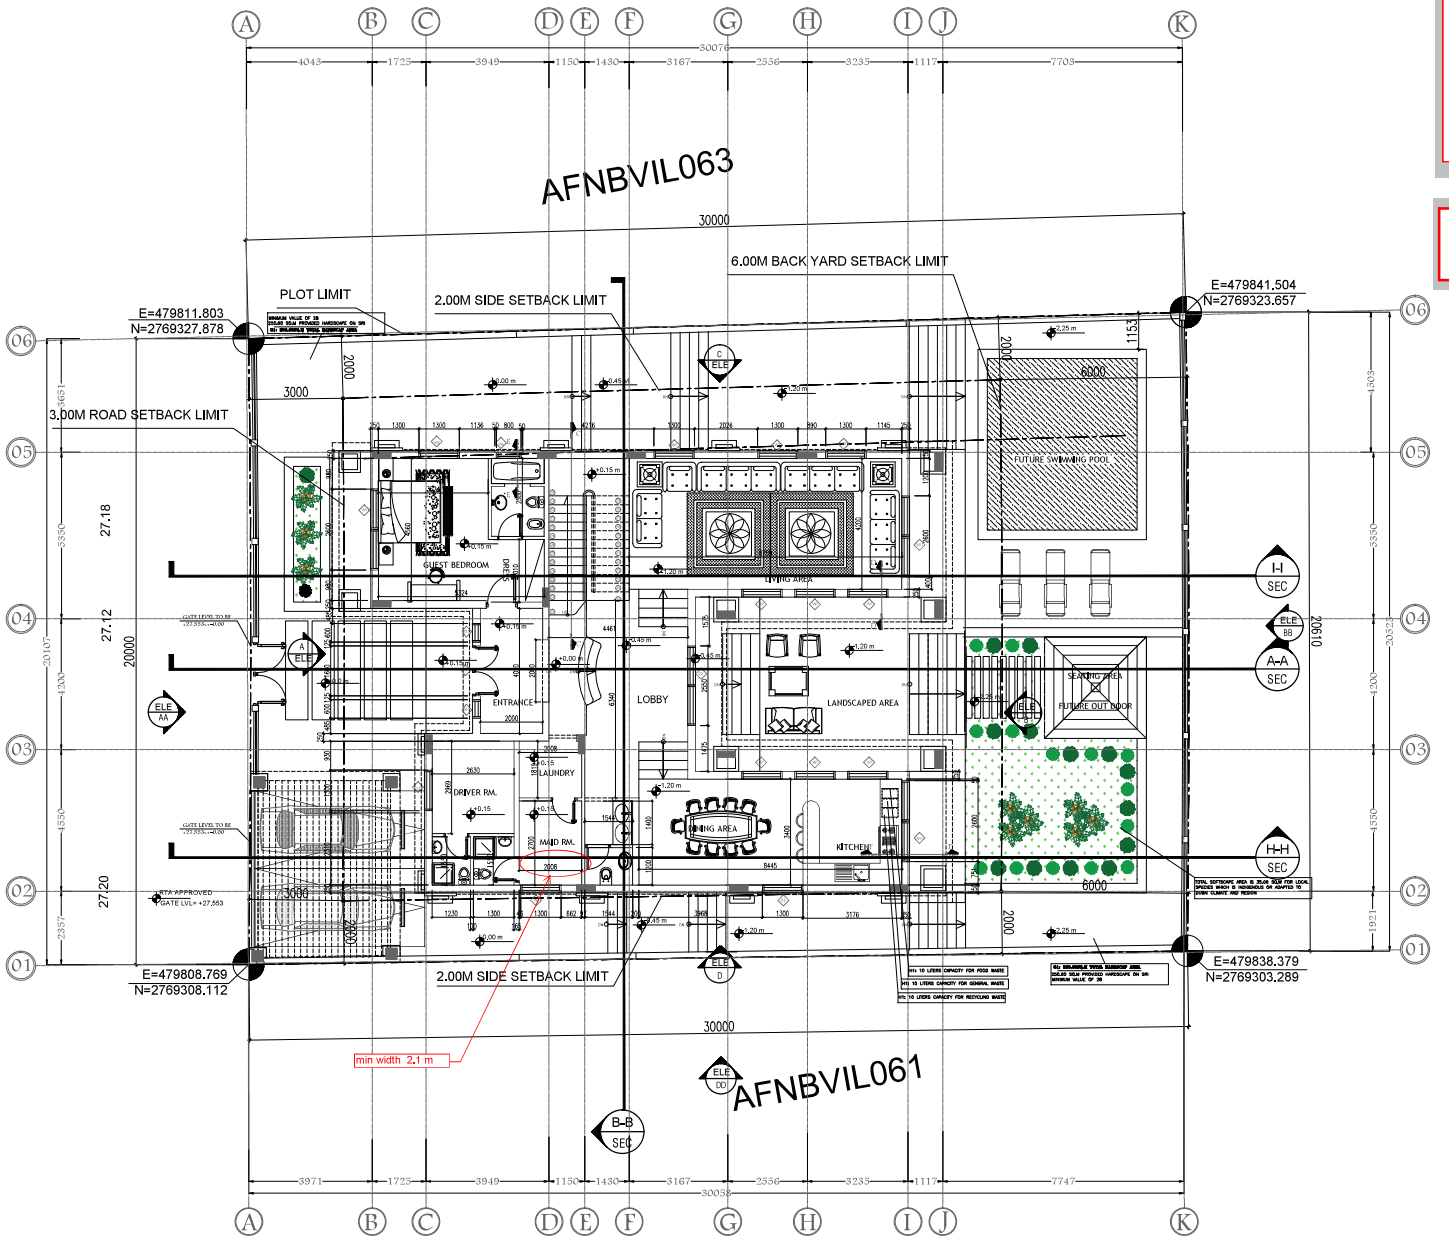

GROUND FLOOR PLAN

SCALE NTS

NOTES:

CIVIL ENGINEERING DEPARTMENT

Drawing has been reviewed for compliance with the Regulation and is:

Approved

Permit Engineer:.... .....

Shaikha Alblooshi 12-Nov-19

This drawing approval is subject to full compliance with requirements of Trakhees-EHS and Dubai Civil Defence.

نوبل للأستشارات الهندسية
NOBLE ENGINEERING CONSULTANT
P.O. BOX: 183231, DUBAI - U.A.E

No	DESCRIPTION	DATE	DRWN	CHKD

STATUS: CONCEPT SUBMISSION

OWNER: ABDULAZIZ ABDULLAH ALNOWAISR

PROJECT: G+1 VILLA

DESIGN HEIGHT: G+1	CONSTRUCTION: G+1
LOCATION: JABAL ALI 1ST	PLOT No: AFNBVIL062

CONSULTANT:

NOBLE ENGINEERING CONSULTANT

HEAD OFFICE : OFFICE 402- ROYAL PLAZA BUILDING- RIGGA ROAD- DIERA,DUBAI- U.A.E. P.O.BOX: 183231 DUBAI- UAE. TEL :00971 4 2824747; FAX :00971 4 2822297

DWG TITLE: GROUND FLOOR PLAN

SCALE: NTS	DATE: JANUARY 2019
ASST./DRAFT: AYA	CHK. ARCH. KASSAR ENG NO. 111454
	CHK. STR. RASHA ENG NO. 109039
DISCIPLINE: ARCHITECTURE	DWG No: AR-1-02
PROJECT No:	Se. No.

Oct 28, 2019 - 1:37pm

Drawing name: \\192.168.1.154\Projects-Drawings\NOBLE PROJECTS\VILLAS\VL-117- JABAL ALI VILLAS PLOT (1292-1293-1294)\PROJECT\PLOT-062\ARCH\ARCH DRAWINGS 28-10-2019.dwg