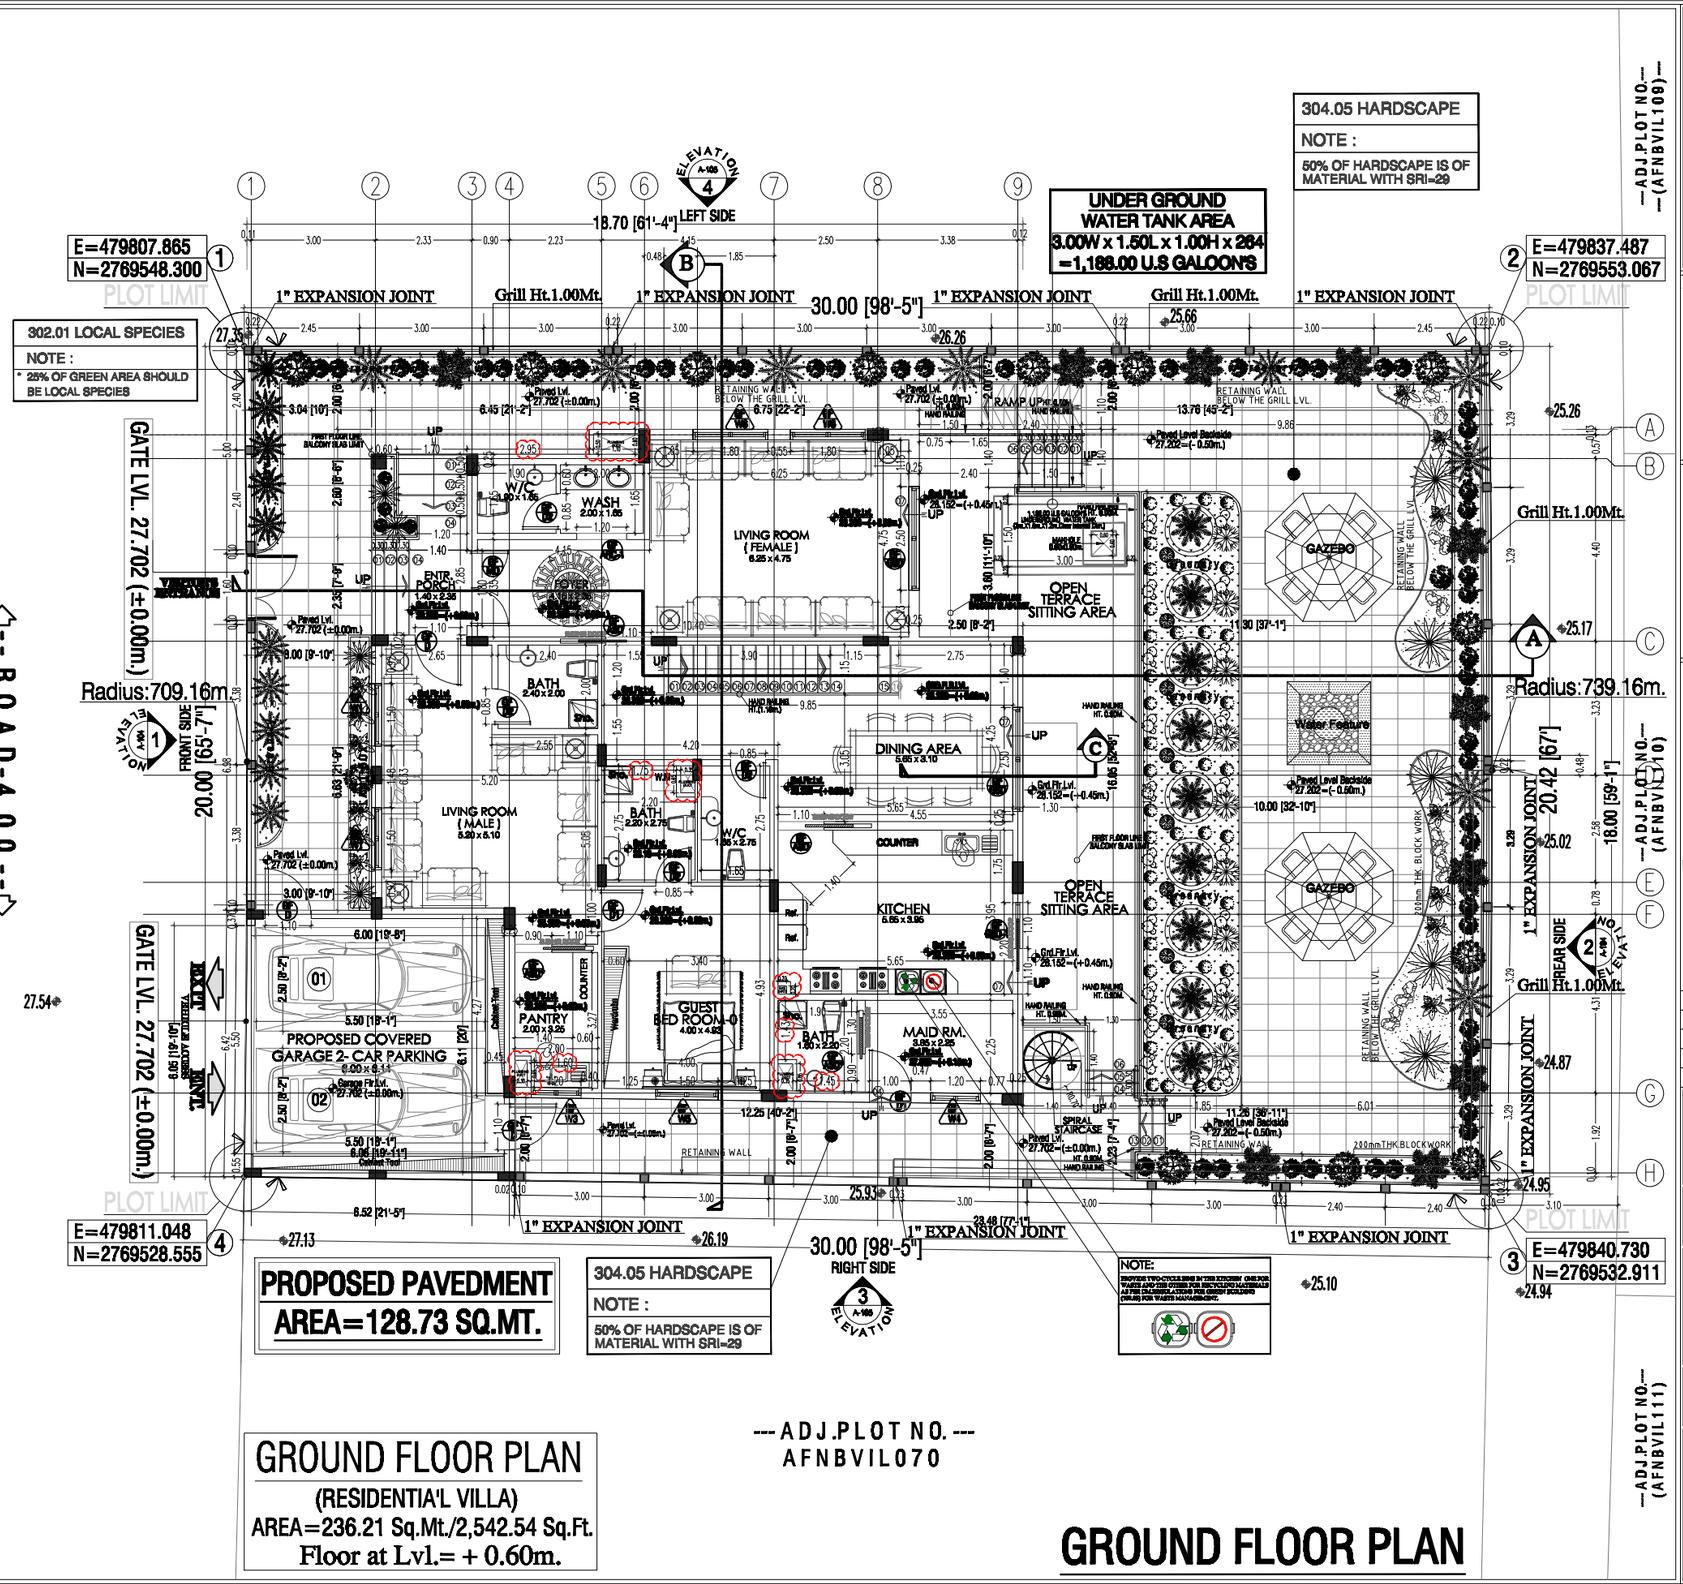

GROUND FLOOR PLAN

(RESIDENTIA'L VILLA)
AREA=236.21 Sq.Mt./2,542.54 Sq.Ft.
Floor at Lvl.= + 0.60m.

GROUND FLOOR PLAN

MUNICIPALITY STAMP & APPROVAL

NOTES:

1. THIS DRAWING MAY NOT BE REPRODUCED BY ANY MEANS WITHOUT PRIOR APPROVAL FROM RENAISSANCE ENGINEERING CONSULTANTS
2. DRAWINGS ARE NOT TO BE SCALED, STATED DIMENSIONS ONLY ARE TO BE TAKEN.
3. ANY INCONSISTENCY OR DISCRIPANCY IS TO BE BROUGHT TO THE ATTENTION OF & RESOLVED BY THE CONSULTANT BEFORE THE WORK IS PUT IN HAND.

P.O.Box 124548 DUBAI - U. A. E.

NOTE:
ALL LEVELS & LOCATIONS MUST BE VERIFIED TO SITE & WITH THE SERVICE PROVIDER BEFORE STARTING ANY WORK.

REV.	DATE	DESCRIPTION	BY

CONSULTANT: RENAISSANCE ENGINEERING CONSULTANTS Architects & Engineers

PROJECTOWNER:
MR. TIMOUR M A NUSIRAT

JOB TITLE :
PROPOSED (GROUND+ONE VILLA)

PLOT NO. / PARCEL ID	BLOCK:
AFNBVIL071	JABAL ALI FIRST

DRAWING:
GROUND FLOOR PLAN (RESIDENTIAL VILLA)

TITLE:
JOB NO.:

ARCHITECT :	STRUCTURAL ENGR :	DRAWN :
ISMAIL H.S. ABU EIDH	MOHAMMAD FAROOQ	JAYSON
REGISTER NO.	REGISTER NO.	DATE:
7161	14114	Sept. 15, 2020
SHEET SIZE :	DRAWING NO. :	REVISION NO. :
A2	A-101	0.