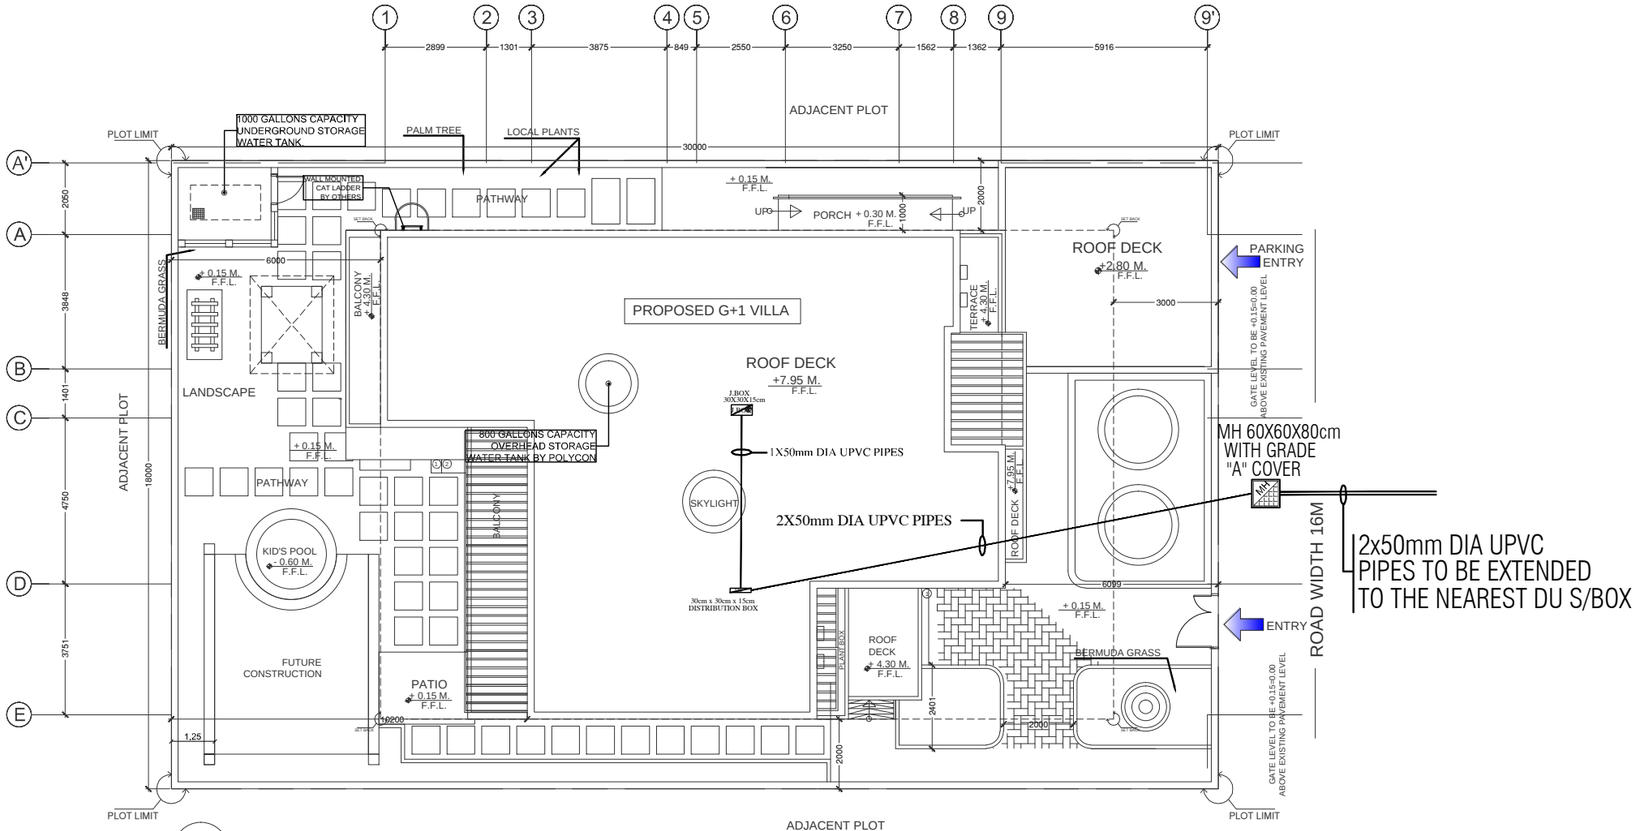

1 A-100 **SITE SETTING LAYOUT PLAN**
SCALE 1:150

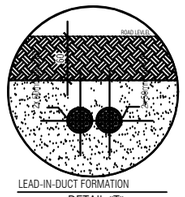

DETAIL "T"

NOTES:

1– ALL 12U WILL BE IN DRY AREA IF NOT WE WILL PROVIDE DOUBLE WALL.
2– OPTICAL SPLITTER COMPACT SIZE, RACK MOUNTABLE 19".
3– MODULAR OPTICAL SPLITTER, 2X32.
4– PATCH PANEL 24 PORTS WITH SC/APC ADAPTERS.
5– PATCH PANEL FRONT PLATE COMPATIBLE FOR SC/APC ADAPTERS.
6– ALL 12U WITH MICRO ODF
7– ALL TERMINATION OF FIBER OPTIC CABLES WILL BE UNDER BUILDING CONTRACTOR SCOPE.

▼	RJ–45, CAT6
12U	12U(60X60X15cm FOR VILLA) WITH MICRO ODF
⊠	JUNCTION BOX 30X30X15 CM
▨	M.H 60X60X80cm
▼	LANDLINE

NOTES:

1. ALL DIMENSIONS ARE IN METERS UNLESS OTHERWISE NOTED.
2. THE CONTRACTOR WILL BE RESPONSIBLE FOR COORDINATING THE WORKS AMONG VARIOUS TRADES AS NECESSARY TO AVOID CONFLICTS AND TO INSURE THE INSTALLATION OF ALL WORKS WITHIN THE AVAILABLE SPACE.

S E W NORTH

REV.	DESCRIPTION OF CHANGE	DATE	DRAWN	APPROVED

PROJECT: اسم المشروع:
G+1 VILLA
PLOT NO - JVT 01IVIL024
AL BARSHA SOUTH FIFTH 684 , DUBAI

CLIENT: العميل:
GUL MOHD AKHTAR MOHD

CONSULTANT: الاستشاري:
A N T ENGINEERING CONSULTANT
P O BOX 232606, DUBAI
TEL: (04) 2838490
TEL: (04) 2838490

DRAWING TITLE: اسم اللوحة:
PROPOSED G+1 VILLA
SITE SETTING LAYOUT
TELEPHONE LAYOUT

SHEET NUMBER: رقم اللوحة:
T-01

0 1m 2m 3m 4m 5m
SCALE: 1:150 مقياس الرسم:

DESIGNED BY: تصميم:	DRAWN BY: رسم:	CHECKED BY: تدقيق:
IR	MOHD	IR
CERTIFIED BY: تصديق:	APPROVED BY: اعتماد:	DATE: التاريخ: MARCH 2016

COPYRIGHTS RESERVED